DETAILED MEASUREMENTS

ALUMINIUM RAILING WITH FOOT - STANDARD HEIGHT POST
INNER MOUNTED GLASS

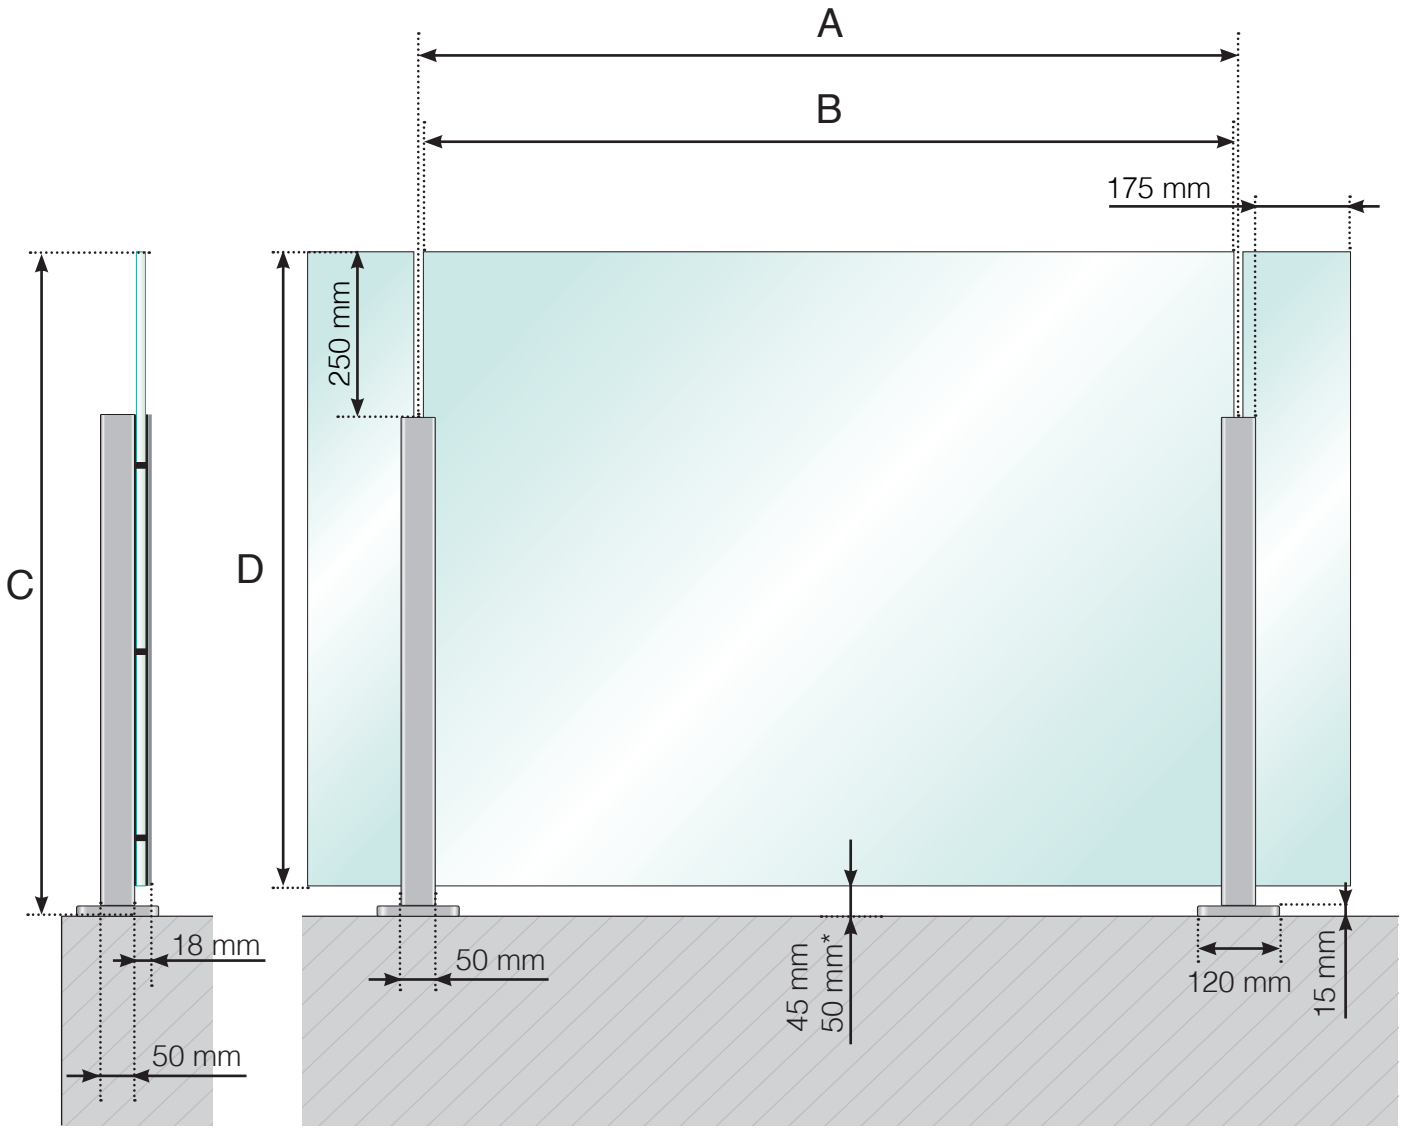

A - The c/c dimensions of the posts depend on the length of the sides and number of sections
B - The width of the glass depends on the length of the sides and the number of sections
C - Total height of the railing
D - Glass height

* - Only when A ≥ 1300 mm.

Please note that the drawings are not to scale

© Räckesbutiken Sweden AB - www.balustradestore.eu

2018-11-01 v.1.0

BALUSTRADESTORE.EU

DETAILED MEASUREMENTS

ALUMINIUM RAILING WITH FOOT - STANDARD HEIGHT POST
ALUMINIUM TRIM FOR GLASS - INNER MOUNTED GLASS

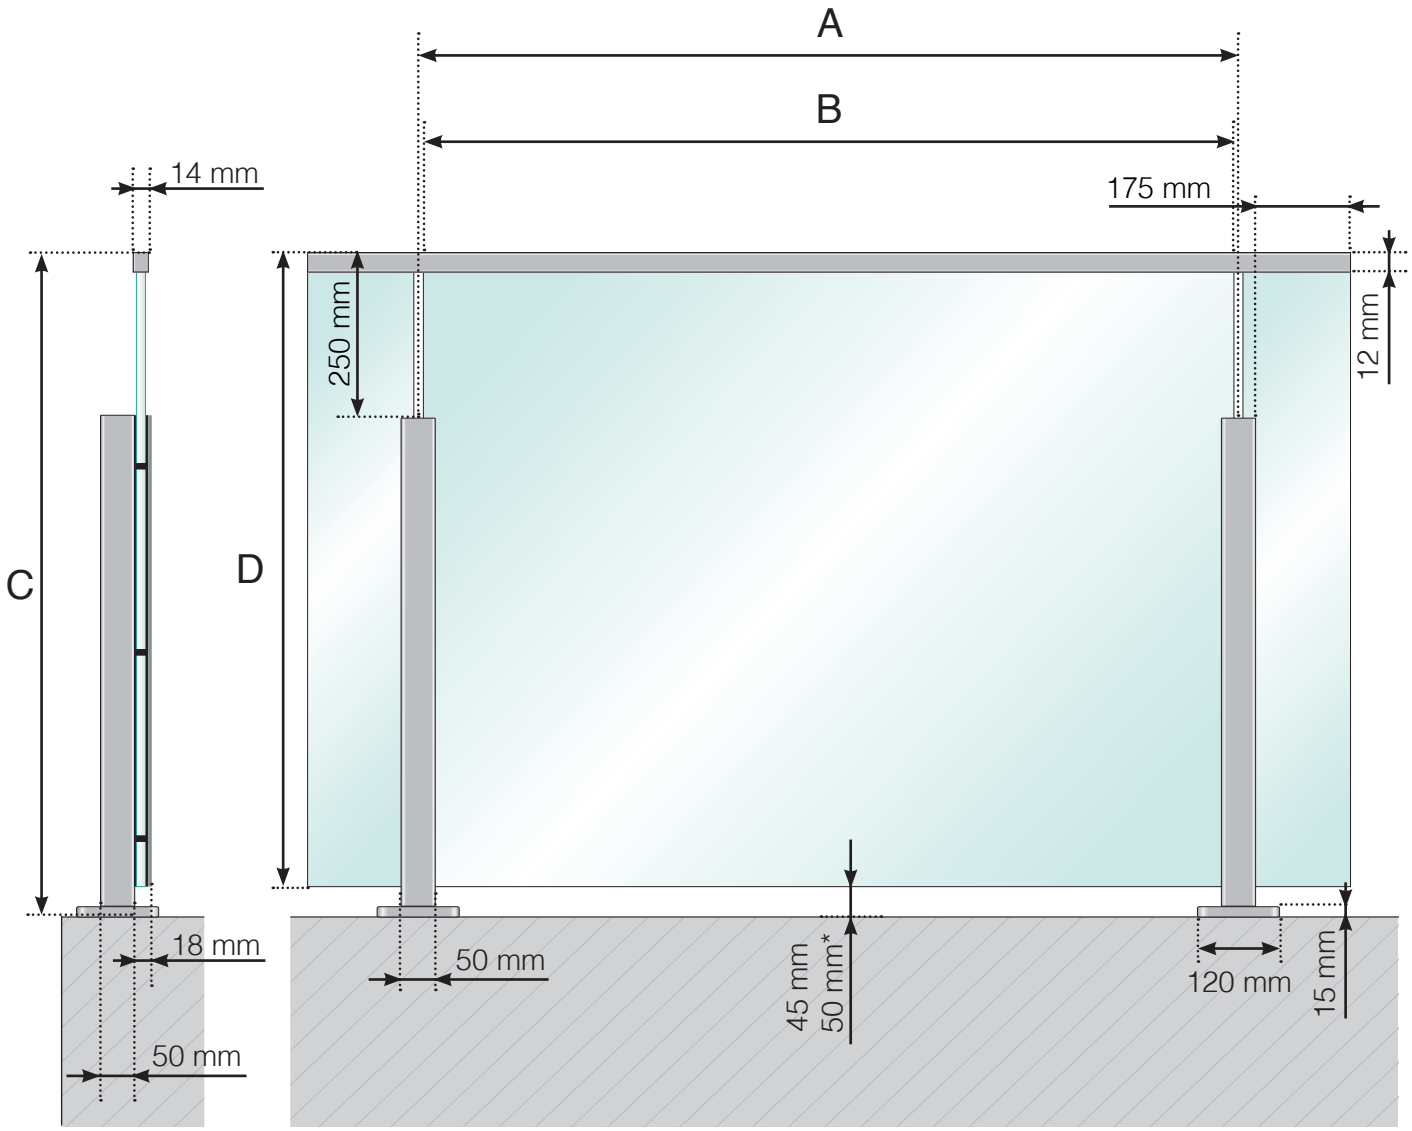

A - The c/c dimensions of the posts depend on the length of the sides and number of sections
B - The width of the glass depends on the length of the sides and the number of sections
C - Total height of the railing
D - Glass height

* - Only when A ≥ 1300 mm.

Please note that the drawings are not to scale

© Räckesbutiken Sweden AB - www.balustradestore.eu

2018-11-01 v.1.0

BALUSTRADESTORE.EU

DETAILED MEASUREMENTS

ALUMINIUM RAILING WITH FOOT - HIGH POST
INNER MOUNTED GLASS

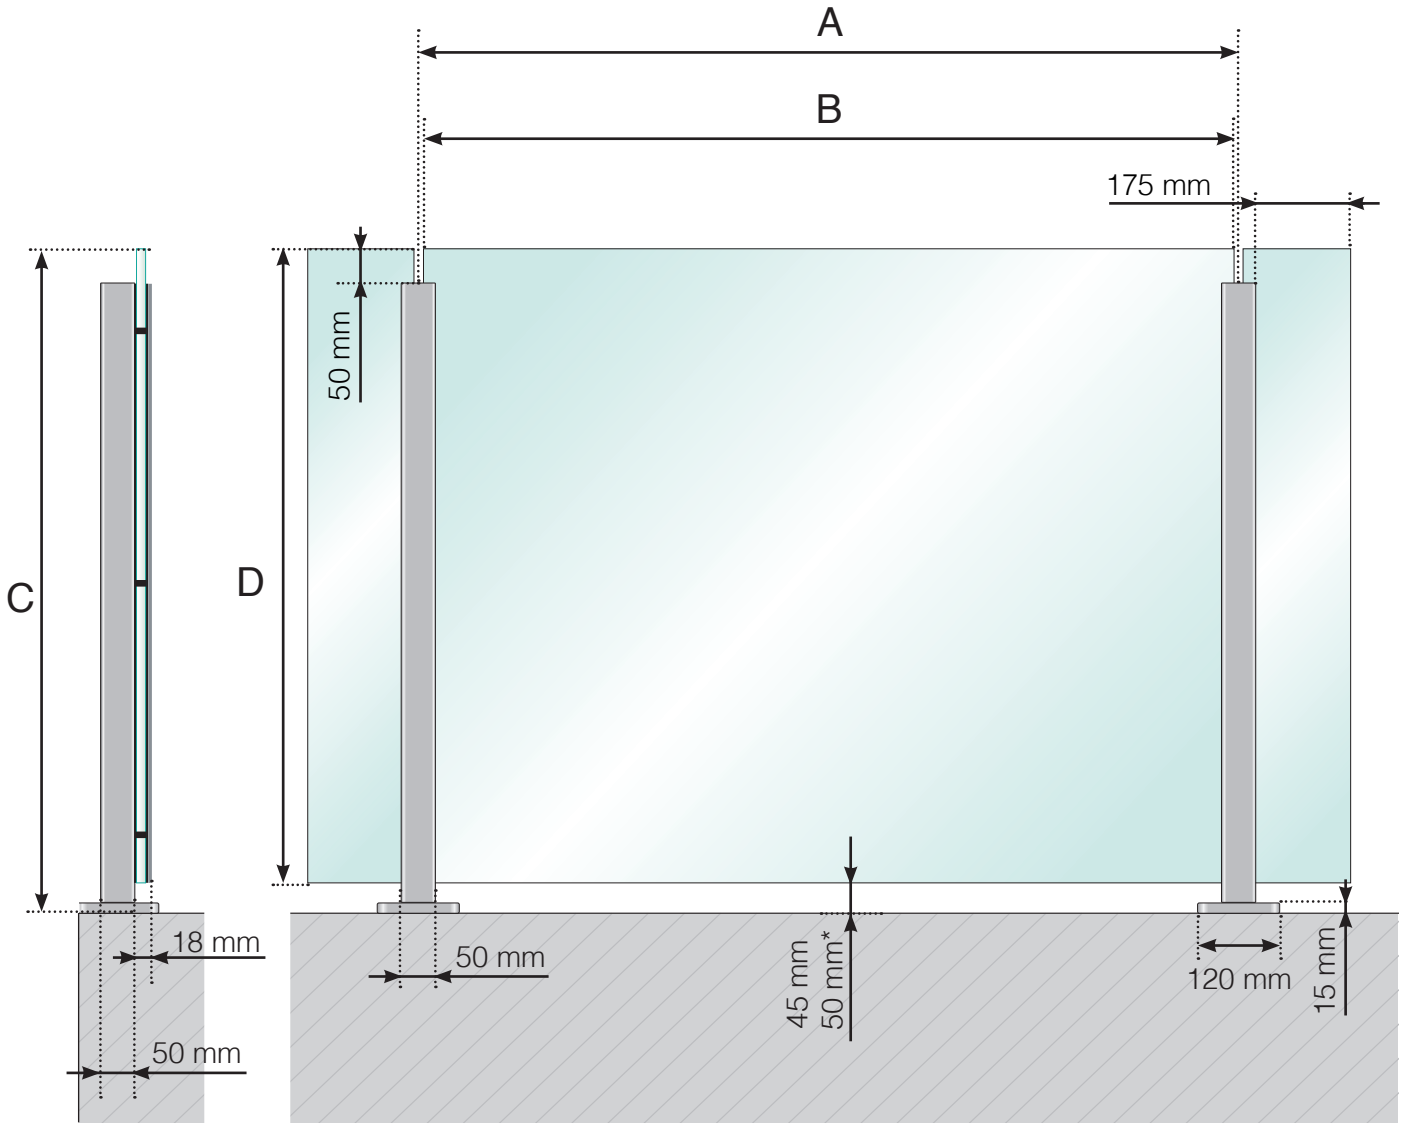

A - The c/c dimensions of the posts depend on the length of the sides and number of sections
B - The width of the glass depends on the length of the sides and the number of sections
C - Total height of the railing
D - Glass height

* - Only when A ≥ 1300 mm.

Please note that the drawings are not to scale

© Räckesbutiken Sweden AB - www.balustradestore.eu

2022-10-10 v.1.0

BALUSTRADESTORE.EU

DETAILED MEASUREMENTS

ALUMINIUM RAILING WITH FOOT - HIGH POST
ALUMINIUM TRIM FOR GLASS - INNER MOUNTED GLASS

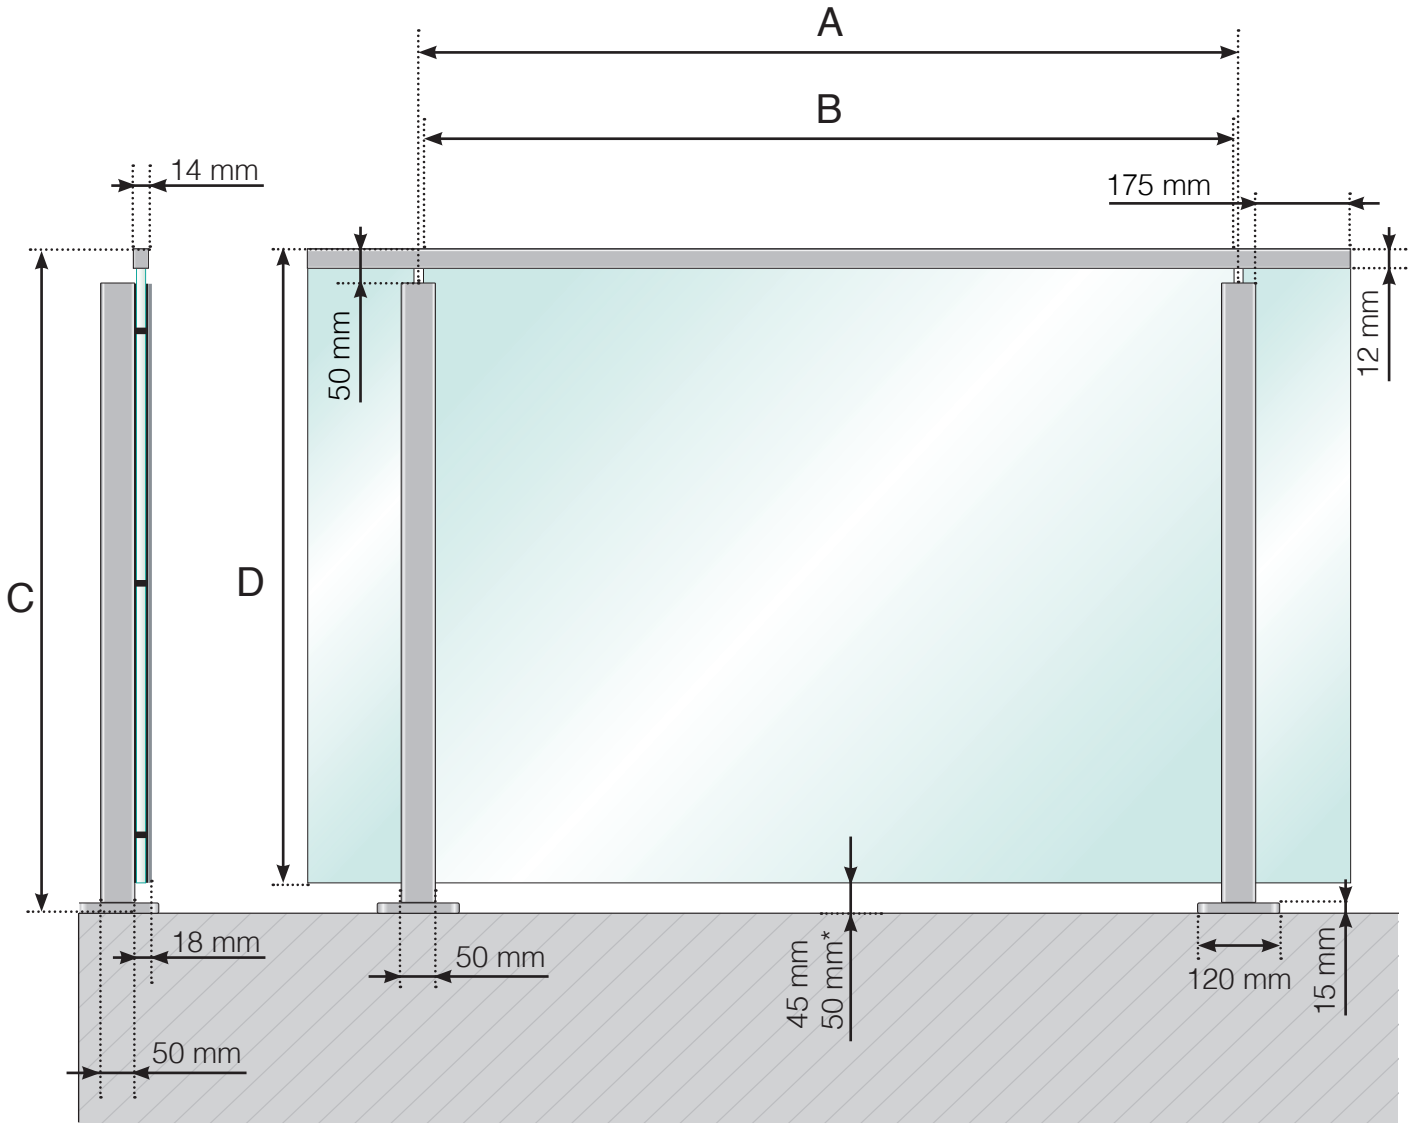

A - The c/c dimensions of the posts depend on the length of the sides and number of sections
B - The width of the glass depends on the length of the sides and the number of sections
C - Total height of the railing
D - Glass height

* - Only when A ≥ 1300 mm.

Please note that the drawings are not to scale

© Räckesbutiken Sweden AB - www.balustradestore.eu

2022-10-10 v.1.0

BALUSTRADESTORE.EU